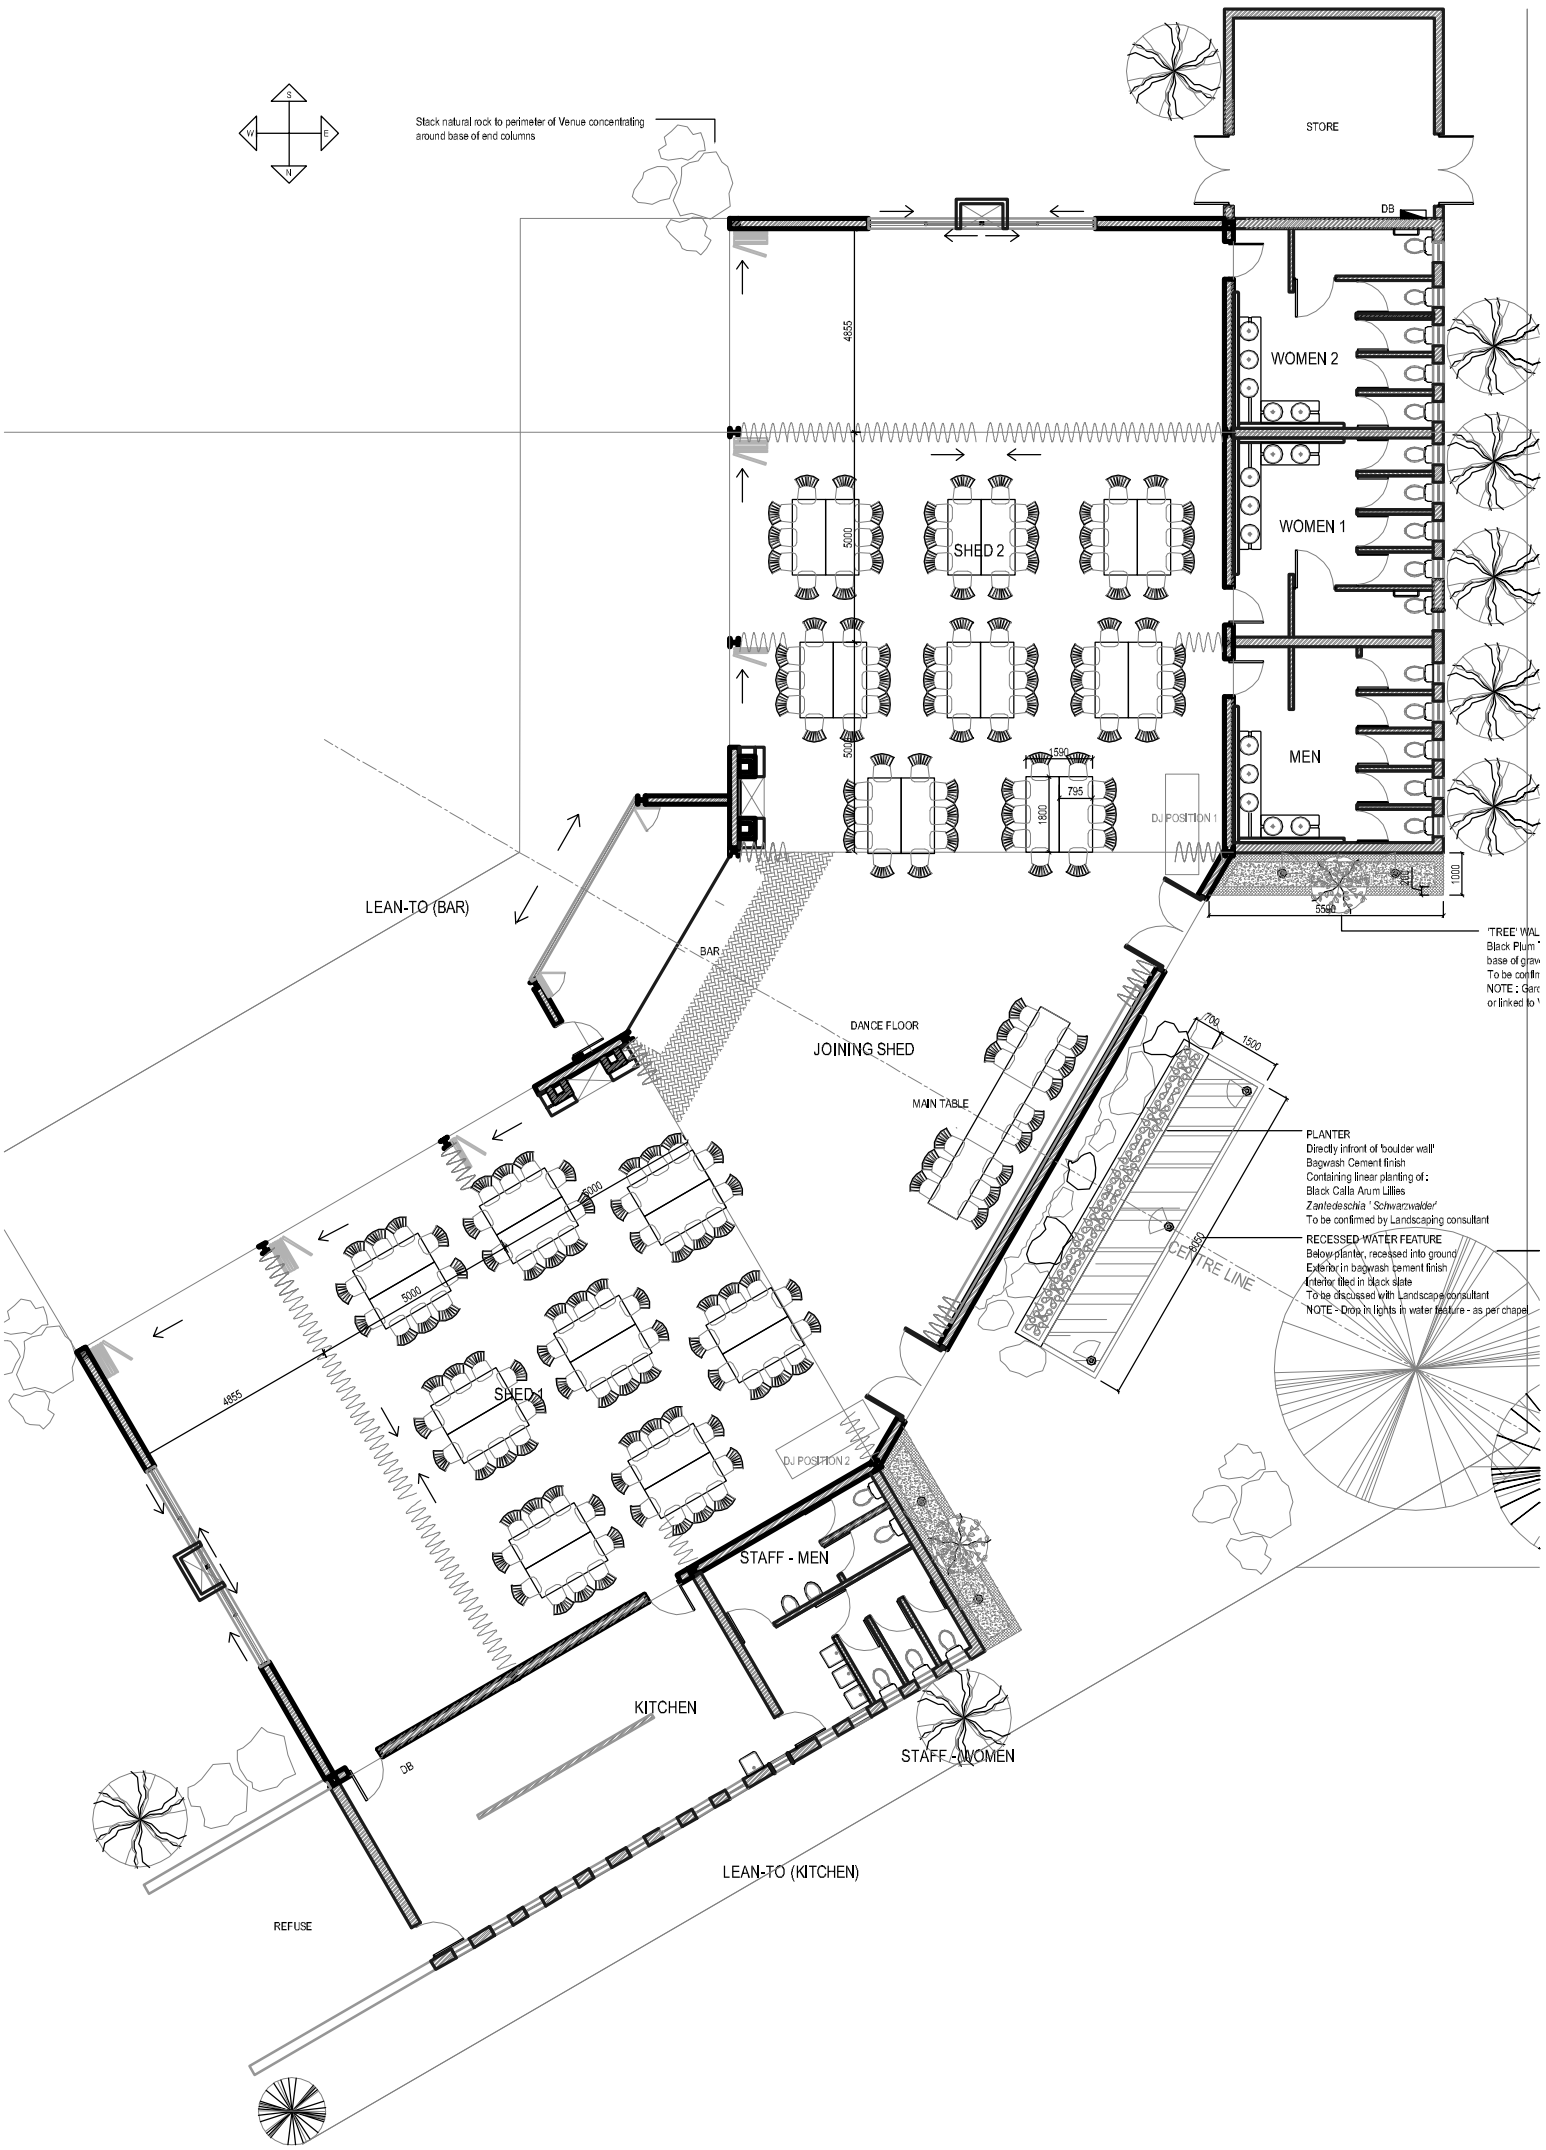
Stack natural rock to perimeter of Venue concentrating around base of end columns
STORE
DB
WOMEN 2
WOMEN 1
MEN
SHED 2
SHED 1
4855
5000
590
795
1800
1000
5590
DJ POSITION 1
DJ POSITION 2
LEAN-TO (BAR)
BAR
DANCE FLOOR
JOINING SHED
MAIN TABLE
700
1500
4560
CENTRE LINE
PLANTER
Directly infront of 'boulder wall'
Bagwash Cement finish
Containing linear planting of :
Black Calla Arum Lillies
Zantedeschia ' Schwarzwalder'
To be confirmed by Landscaping consultant
RECESSED WATER FEATURE
Below planter, recessed into ground
Exterior in bagwash cement finish
Interior filled in black slate
To be discussed with Landscape consultant
NOTE - Drop in lights in water feature - as per chapel
STAFF - MEN
STAFF - WOMEN
KITCHEN
LEAN-TO (KITCHEN)
REFUSE